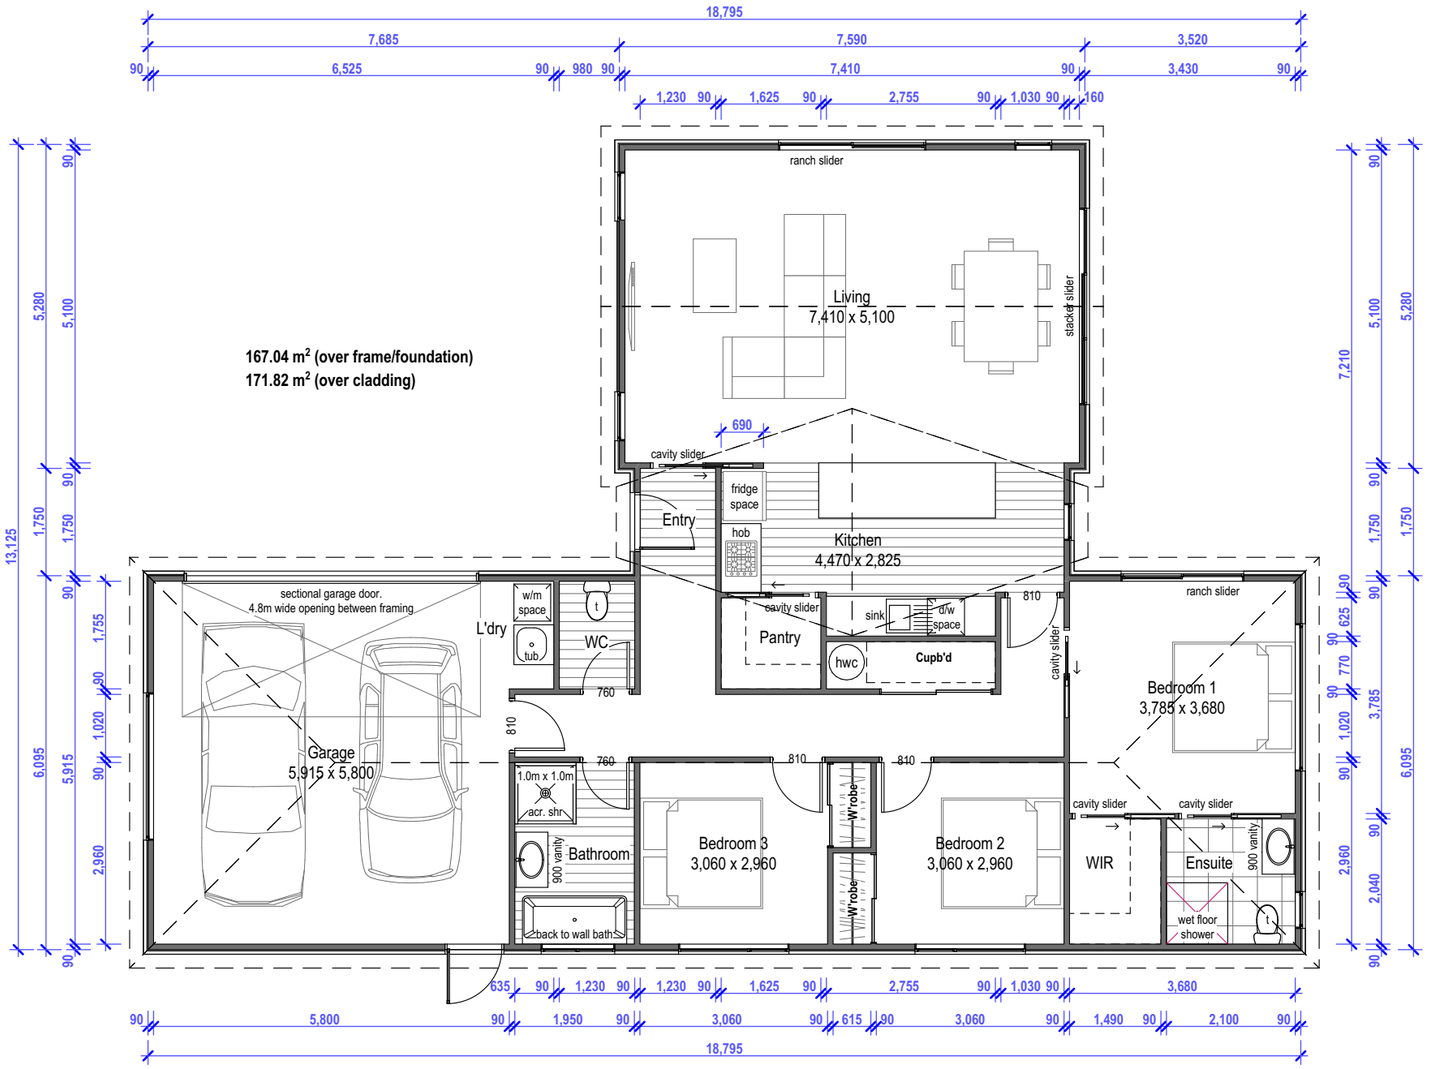

Floor Plan scale 1: 100